OPTIMUM
UNDERFLOOR HEATING
Unit 2, 23 Lotland Street, Inverness IV1 1ST
Tel: (01463) 222800 Mob: 07795 274077
E-mail: info@optimumunderfloor.co.uk

STANDARD CONTROL
PLANT & WIRING LAYOUT - BOILER
(V1-UFH)
DIGISTATS & RT500

IMPORTANT NOTES:

1. ALL CABLES ARE SHOWN WITH THE NECESSARY LIVE, NEUTRAL & SWITCHED LIVE CORES, WITH THE EARTH CORE OMITTED. ALL THESE CABLES ARE TO BE MAINS RATED 1 .5mm² CABLES.
2. ALL PIPE SIZING MUST BE CALCULATED IN ACCORDANCE WITH THE REQUIRED FLOW RATES AND LOADING OF THE SYSTEM.
3. ALL WORK CARRIED OUT MUST BY QUALIFIED ENGINEERS AND IN ACCORDANCE WITH CURRENT REGULATIONS.
4. ALL CONNECTIONS AT THE BOILER MUST BE MADE IN ACCORDANCE WITH THE MANUFACTURER'S INSTRUCTIONS.
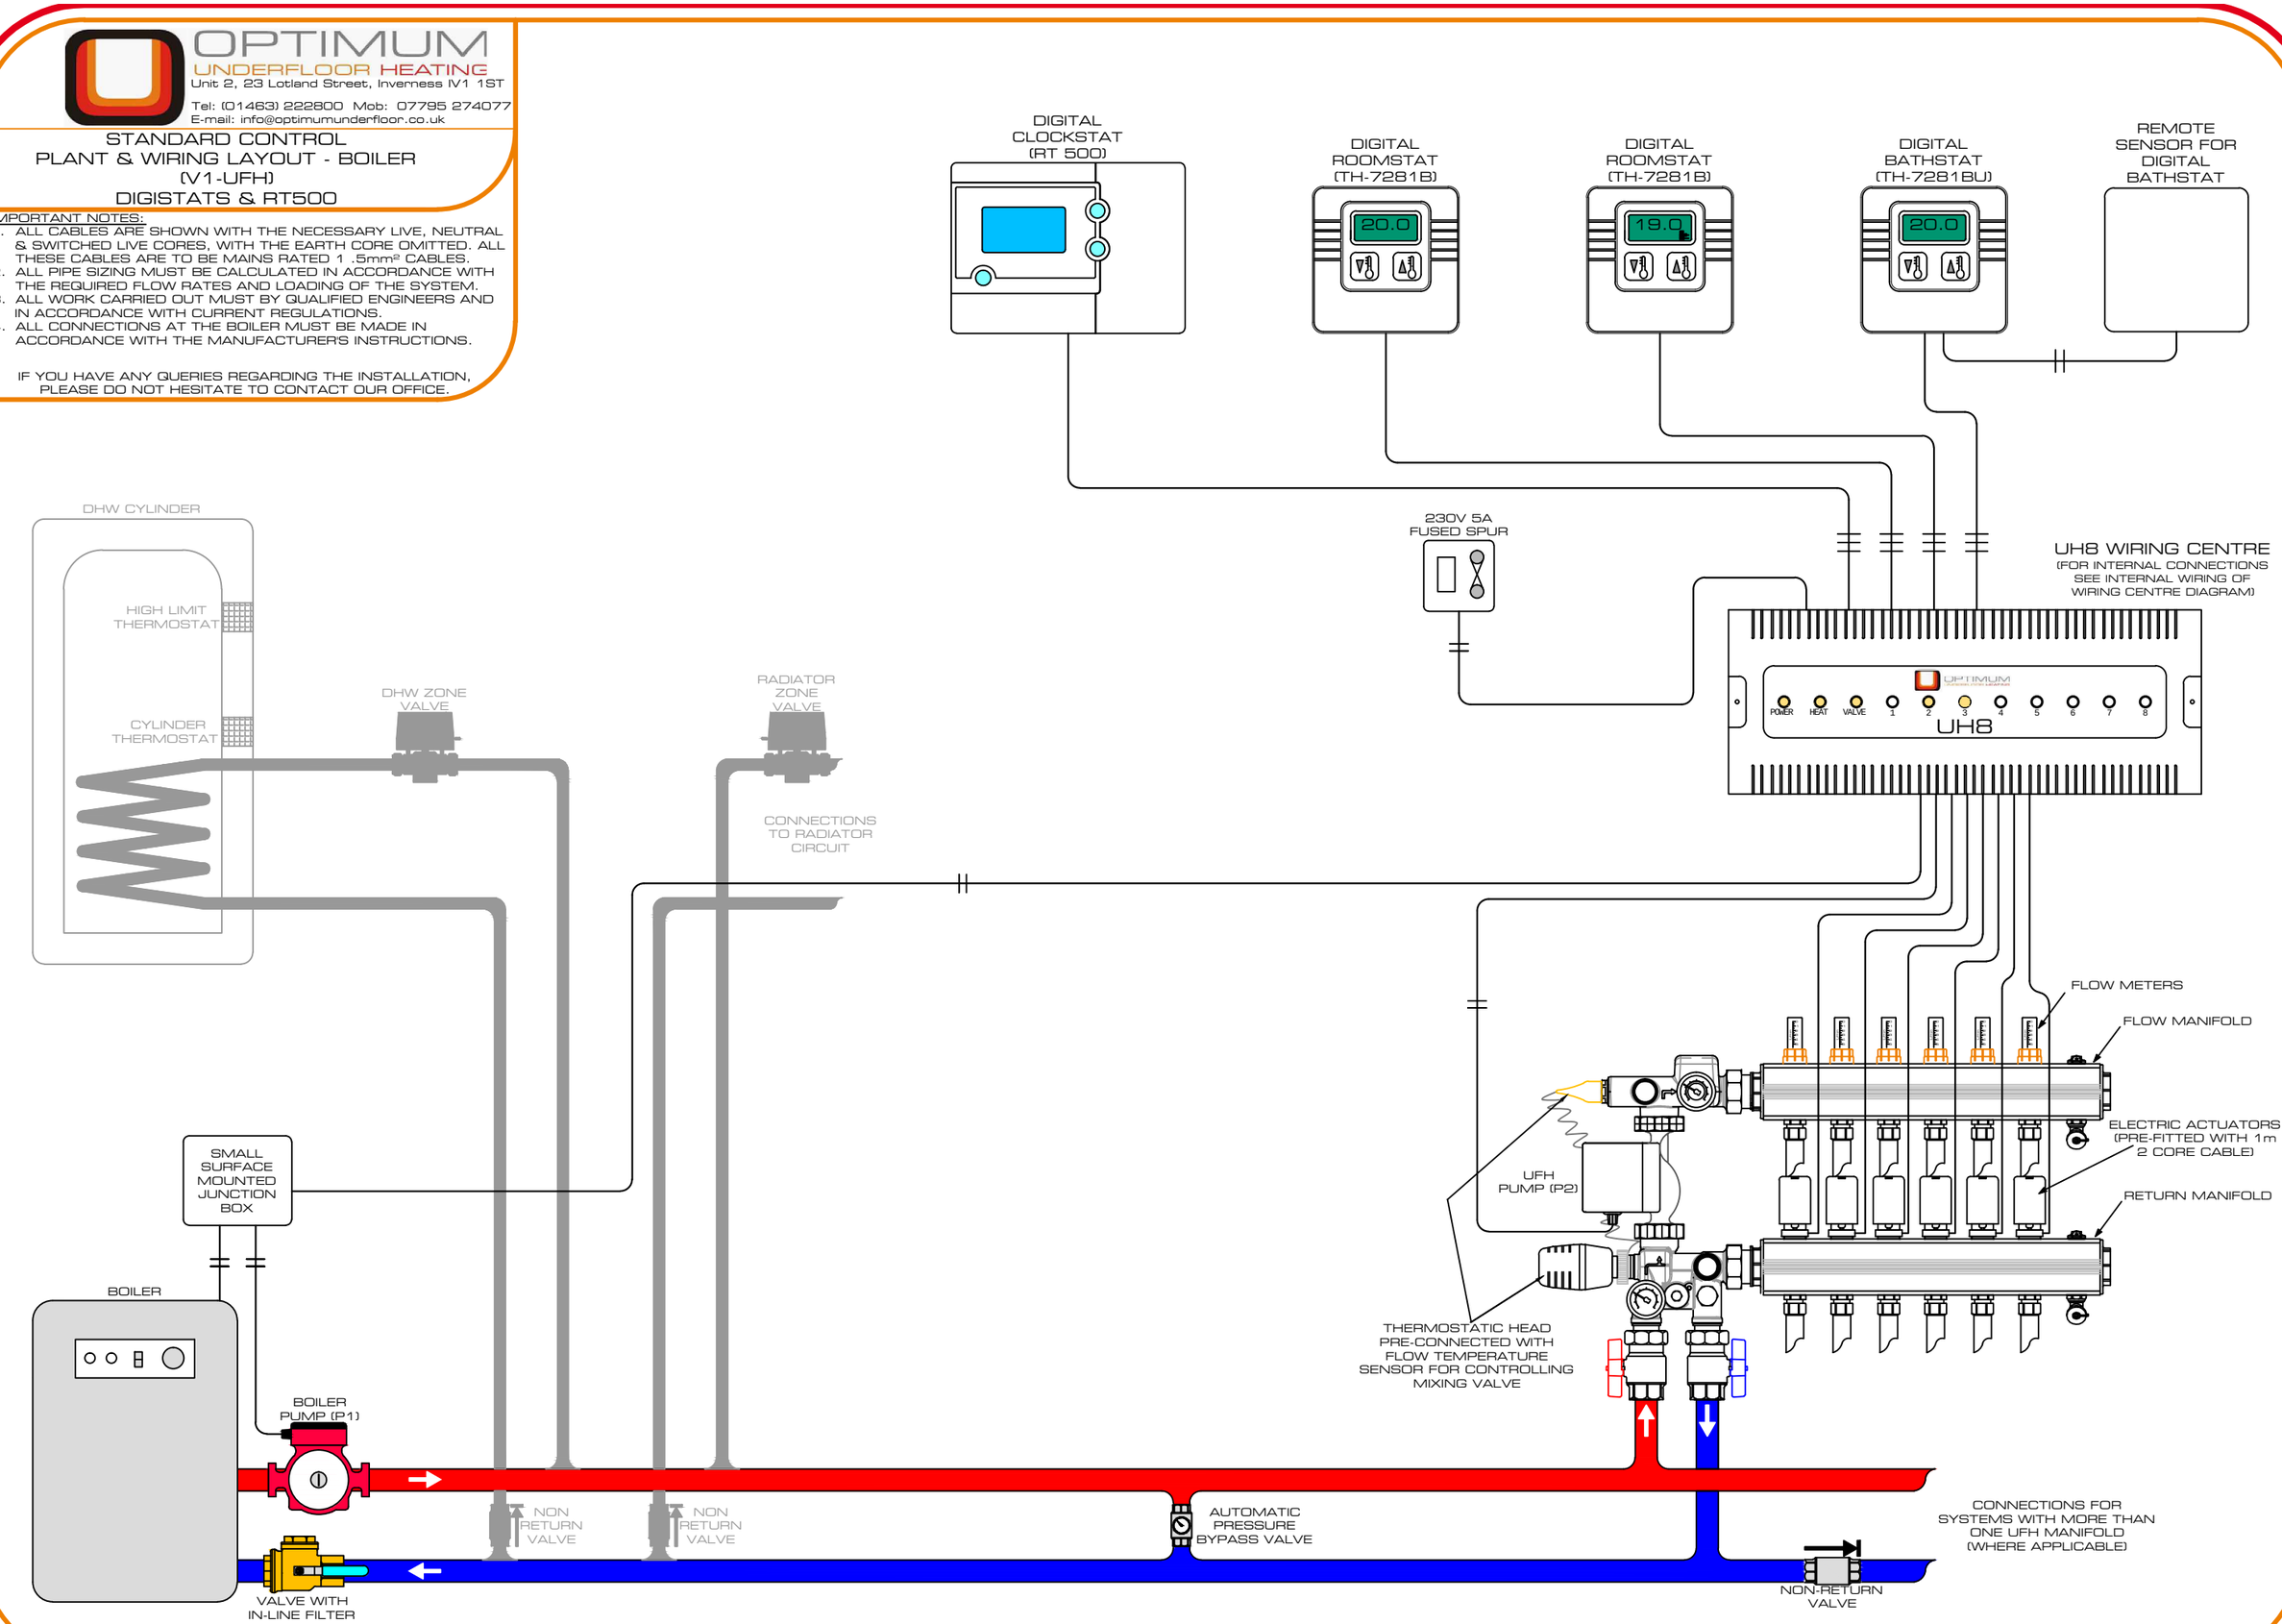
IF YOU HAVE ANY QUERIES REGARDING THE INSTALLATION, PLEASE DO NOT HESITATE TO CONTACT OUR OFFICE.